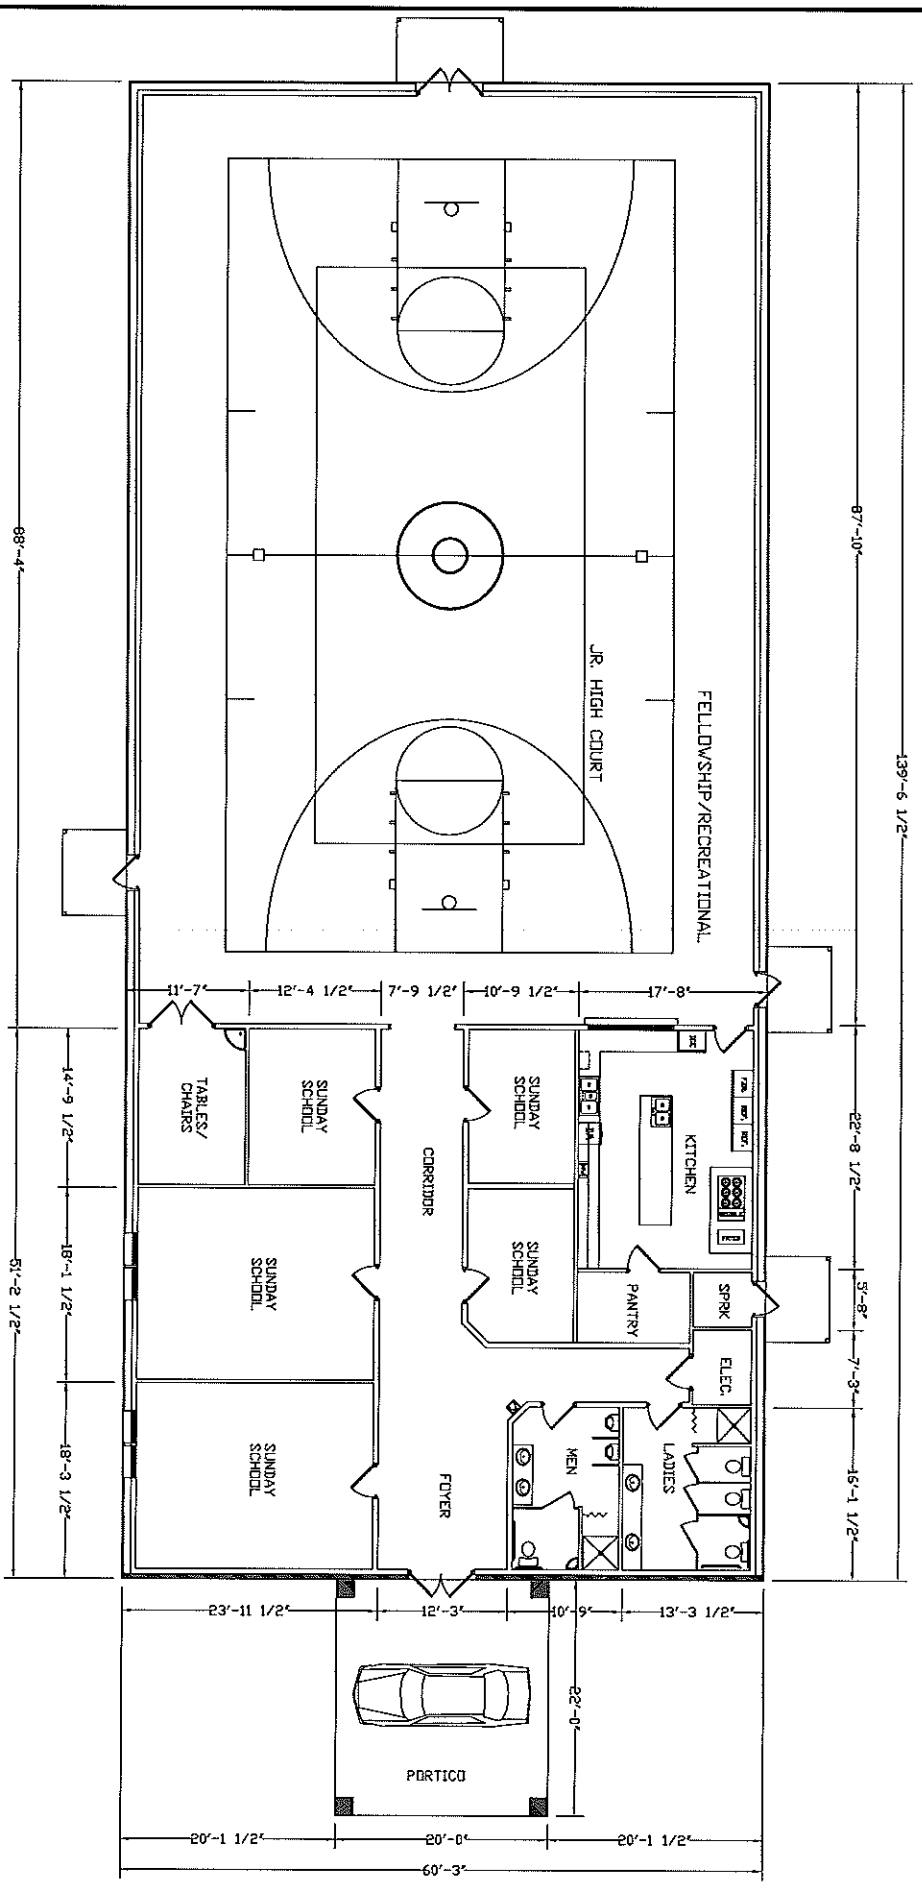

8,410 SF
+440 SF PORTICO
8,850 SF TOT.

504 SEATS IN FELLOWSHIP

CONCEPTUAL

Allen CONSTRUCTION

FLOOR PLAN
CONCEPT 10
03-18-09

A1

NEW FAMILY LIFE CENTER
COOPER BAPTIST CHURCH, LEESVILLE, LA

ALLEN CONSTRUCTION CO.
RAYVILLE, LOUISIANA PH: 728-3265
CONSTRUCTION MANAGER